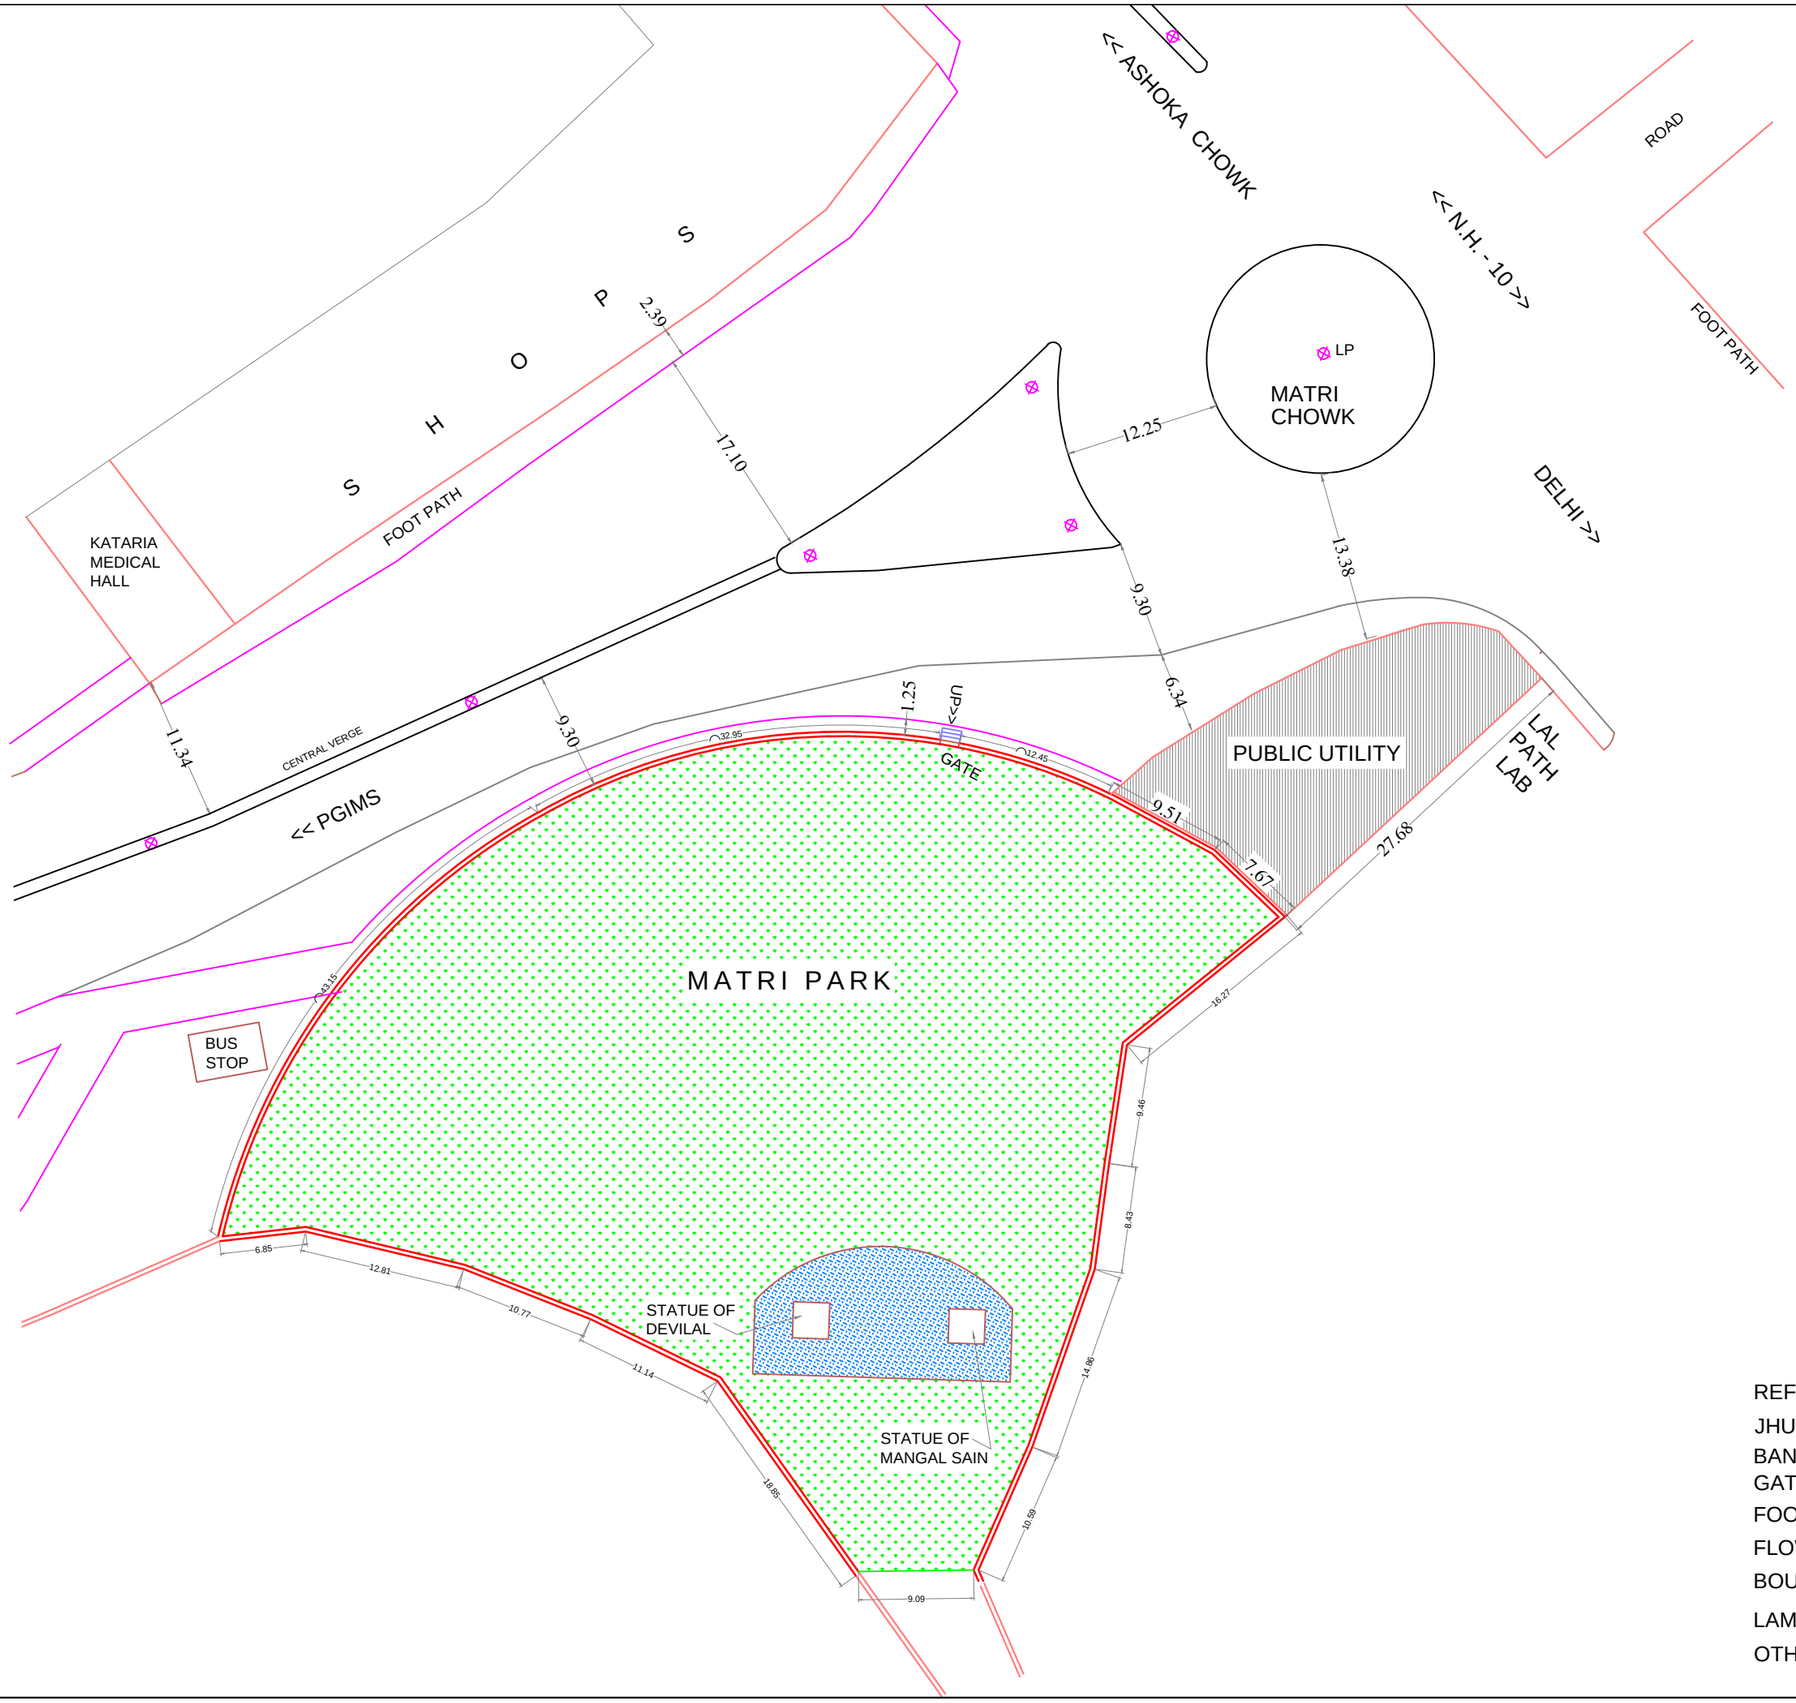

LOCATION PLAN

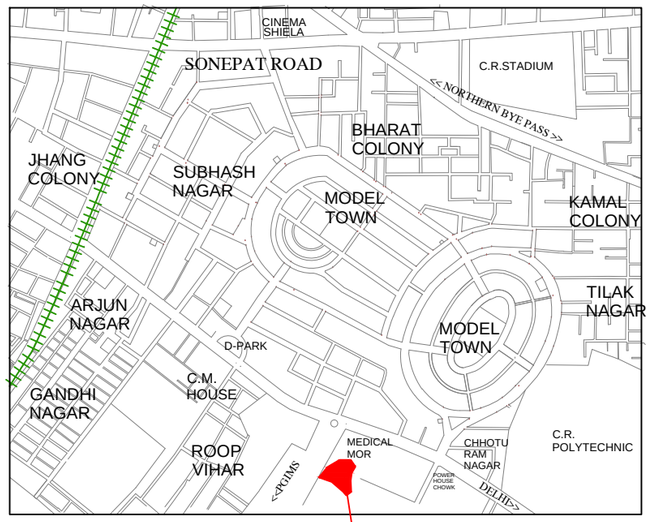

NOTES :
ALL DIMENSIONS ARE IN METERS
AREA OF PARK = 3091.20 Sqm

REFERENCES :

JHULA	J
BANCH	B
GATE	
FOOT PATH	
FLOWER BED	
BOUNDARY WALL	
LAMP POST	LP
OTHERS WALL	

OWNERS
MUNICIPAL CORPORATION
ROHTAK

TITLE
LAY OUT PLAN OF
MATRI PARK
MEDICAL MOR ROHTAK

CONSULTANTS
SURCON SURVEYORS
SURVEY & CIVIL ENGINEERING
1597 / 21, CHUNNI PURA, ROHTAK- 124001
PH : 9215546717,09818085262, 9416046717
PH : (RES.) : 01262 - 246717
Email : surconsurveyors@gmail.com

DRG.NO. SS/
DATE NOV 2013
SCALE 1:500
SURD.BY